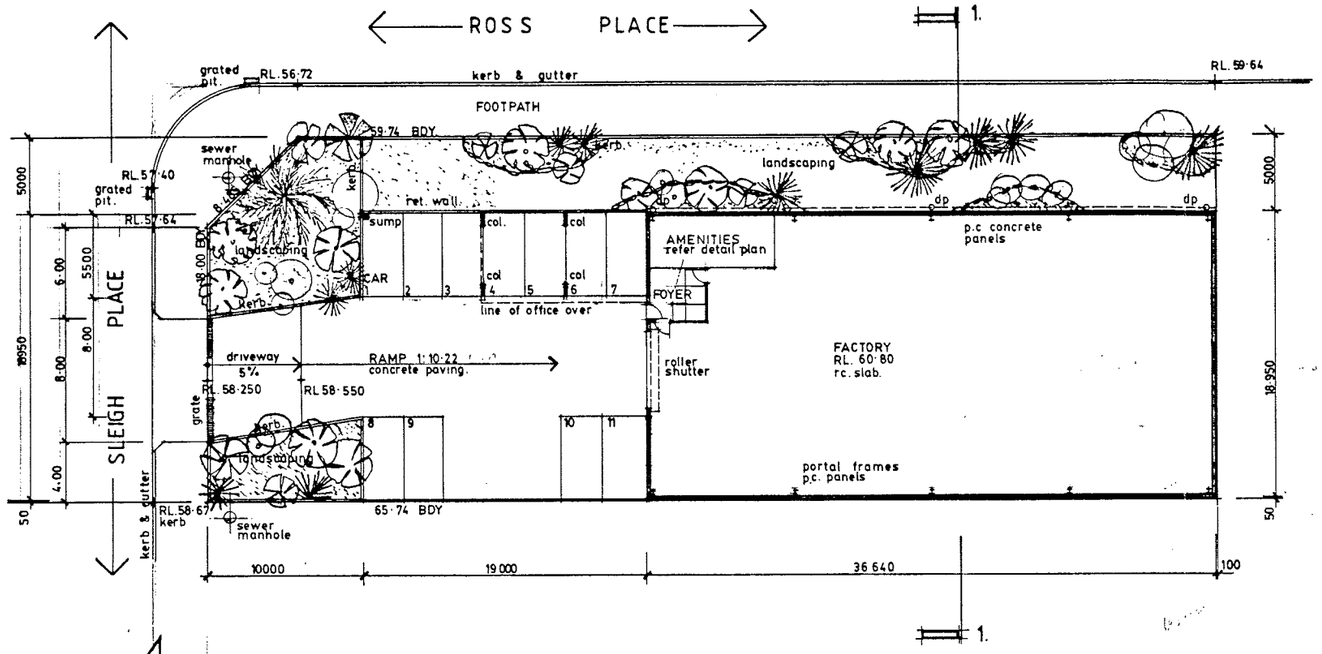

GROUND FLOOR PLAN & SITE PLAN 1:200

DRAINAGE & FINISHED DRIVEWAY LEVELS TO HYDRAULIC CONSULTANTS DRAWINGS.

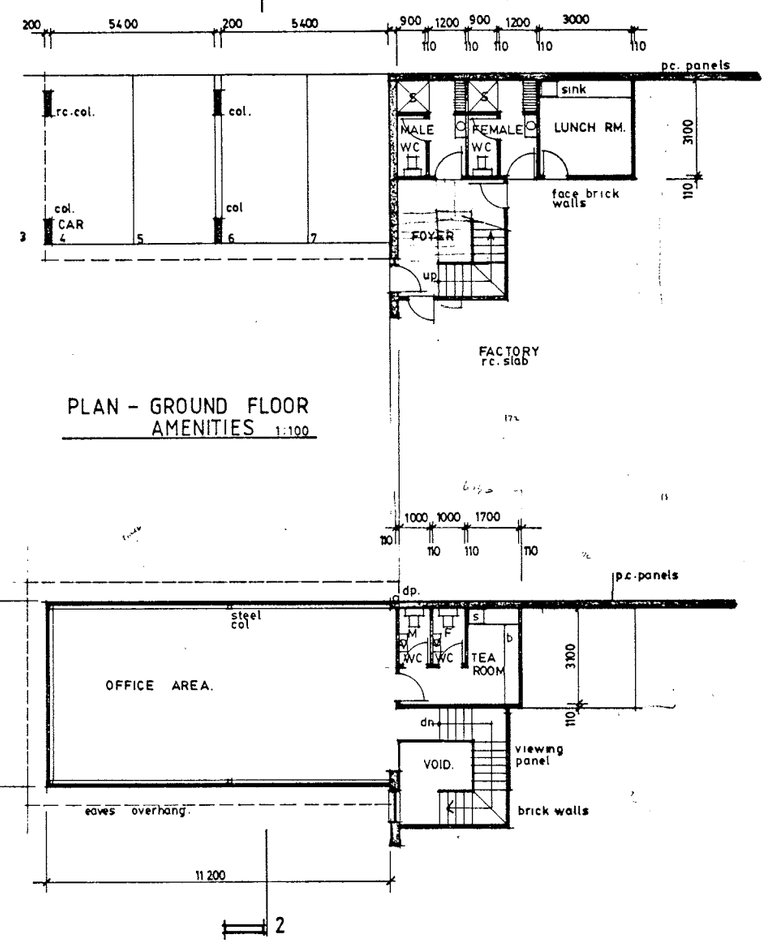

PLAN – GROUND FLOOR AMENITIES 1:100

PLAN – FIRST FLOOR OFFICE AND AMENITIES 1:100

SCHEDULE OF AREAS	
SITE AREA	1559 M²
GROUND FLOOR AREA	694
OFFICE FLOOR AREA	81
TOTAL FLOOR AREA	775
Nº OF CAR SPACES	11 CARS

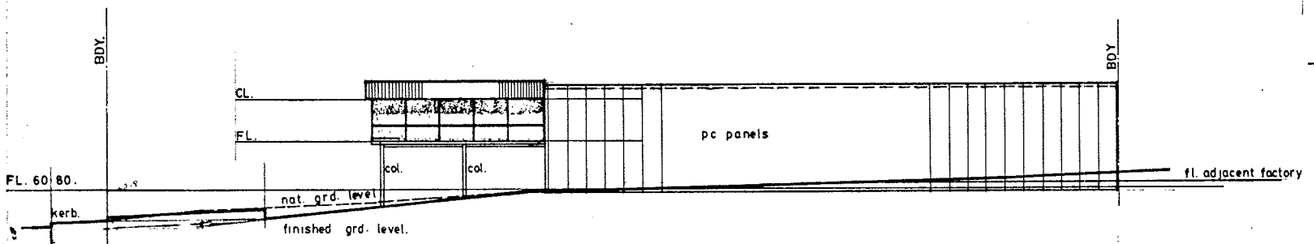

WEST ELEVATION

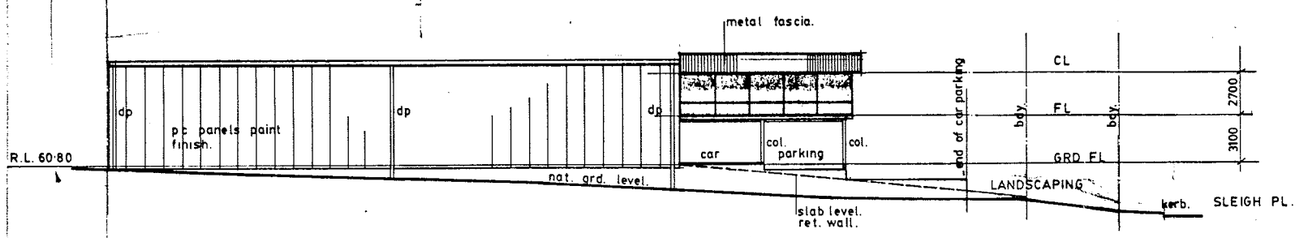

EAST ELEVATION

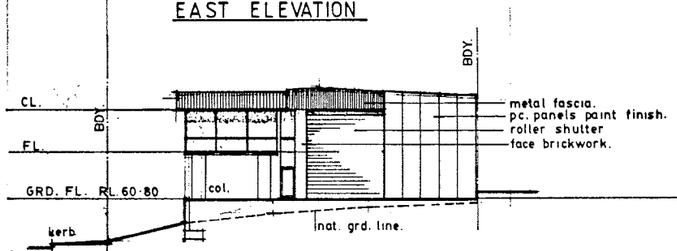

NORTH ELEVATION

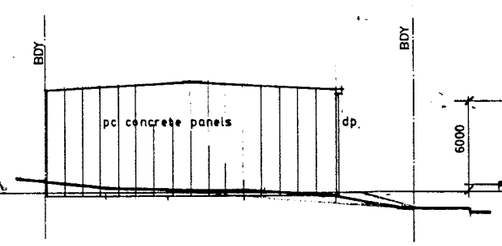

SOUTH ELEVATION

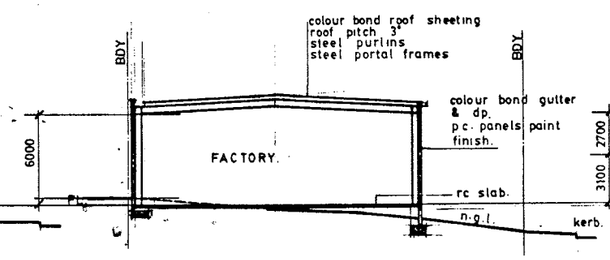

SECTION 1-1

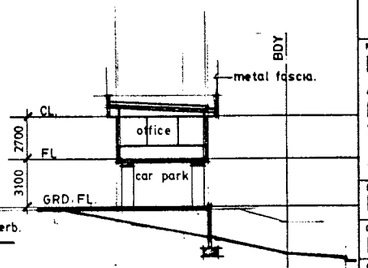

SECTION 2-2

ALL DIMENSIONS TO BE VERIFIED PRIOR TO COMMENCEMENT OF WORK.

BOUNDARY DIMENSIONS AND LEVELS SUBJECT TO SURVEY.

USE FIGURED DIMENSIONS ONLY. DO NOT SCALE.

ALL STRUCTURAL WORK, DRAINAGE & LANDSCAPING TO CONSULTANTS DETAILS.

SEWERAGE SERVICE DIAGRAM TO BE VERIFIED PRIOR TO COMMENCEMENT OF WORK.

ALL WORK TO COMPLY WITH CURRENT REGULATIONS.

AMENDMENTS

ISSUE	DATE	REVISION
A		COUNCIL SUBMISSION

F.J.C. Design.
F. J. CAVALLARO
18 BURNELL STREET
DRUMMOYNE, 2047
Telephone 7139724

CLIENT
DOVOME PTY. LTD.

PROJECT
PROPOSED FACTORY
AT:
LOT 15 SLEIGH PL.
WETHERILL PARK

DRAWING
PLANS & ELEVATIONS

DESIGN STAGE
BUILDING APPLICATION

DATE 29·4·90

SCALE 1:200 1:100

DRAWING No. 653-DA1